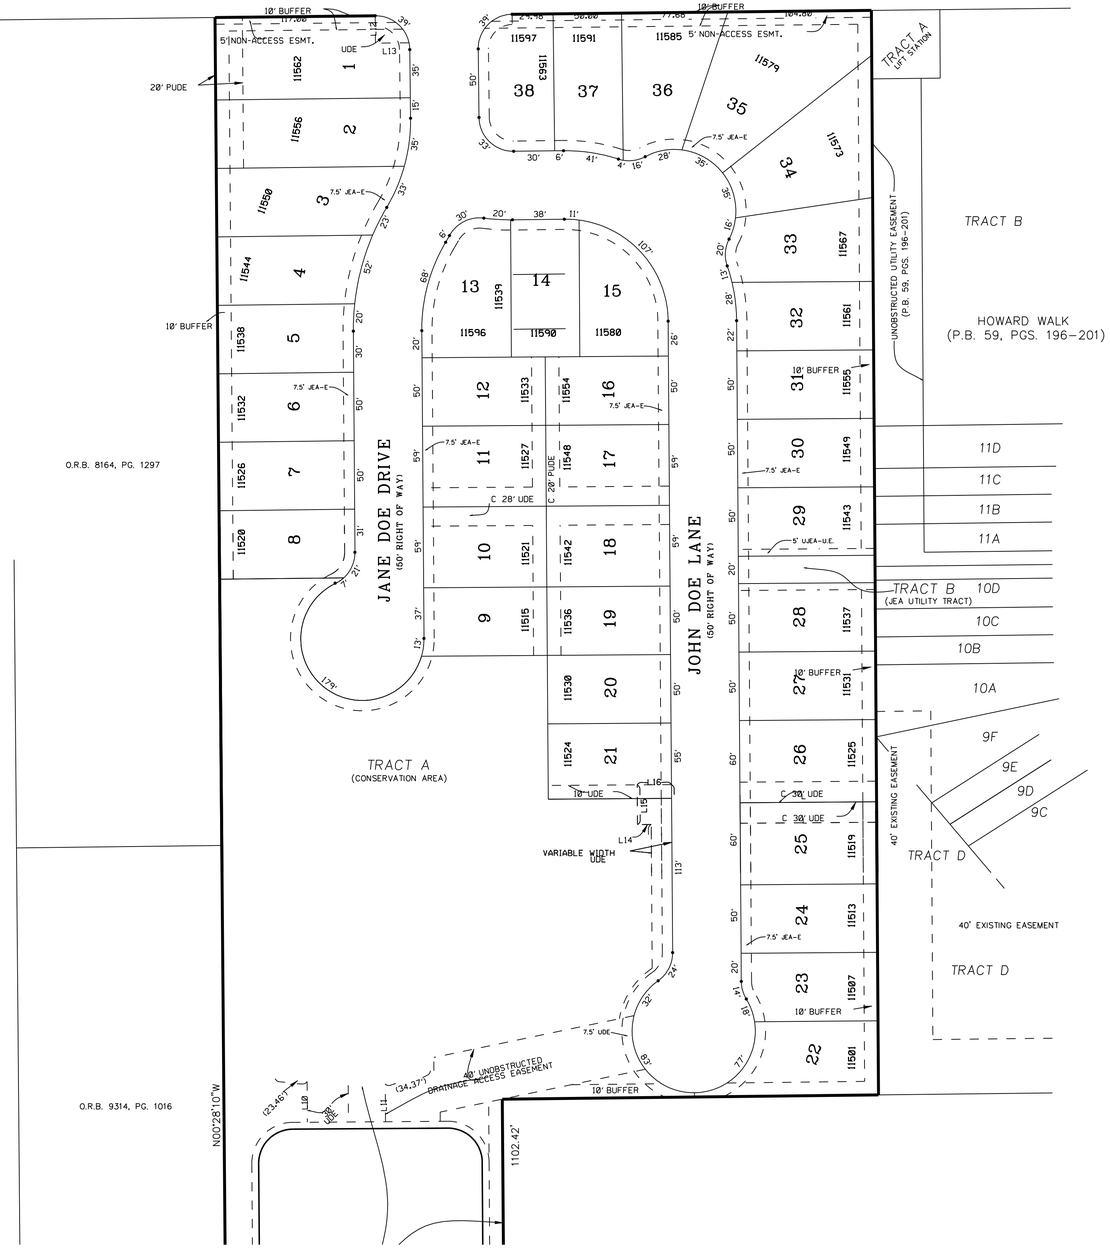

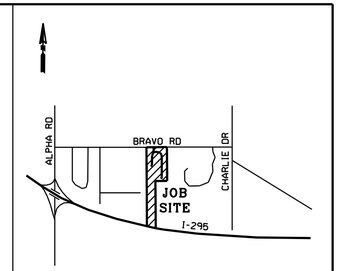

VICINITY MAP
N.T.S.

DESIGN DRAWN BY : ____ DATE : ____
CHK'D DRAWN BY : ____ DATE : ____

NO.	REVISION	BY	DATE
			- -
			- -
			- -
			- -
			- -
			- -
			- -

NO.	REVISION	BY	DATE
			- -
			- -
			- -
			- -
			- -
			- -
			- -

AS-BUILT RECORD

AS-BUILT TYPE	INSTALLED DATE	RECORDED DATE
CONDUIT	- -	- -
CABLE	- -	- -
ST. LIGHT	- -	- -

D.I.C. ACCEPTANCE DATE : - -

ENGINEERING RECORD

UG. DUCT MWO :	UG. CABLE MWO :
LIGHTING MWO :	NO. OF UNITS :

STATUS	BY	DATE
DESIGNED :		- -
CHECKED :		- -
APPROVED BY :		- -
APP'D. FOR CONST. :		- -

ANY SUBDIVISION

SCALE: 1"=50'

JEA BUILDING COMMUNITY
JACKSONVILLE, FLORIDA

DISTRIBUTION PROJECTS
UNDERGROUND ELECTRIC

D.I.C.
MAP NO.
DRAWING NO. URD0XYZ
SHEET NO. 1 OF 1